FAIRFIELD OHIO

STANDARD CONSTRUCTION DRAWINGS

Dead End Manhole
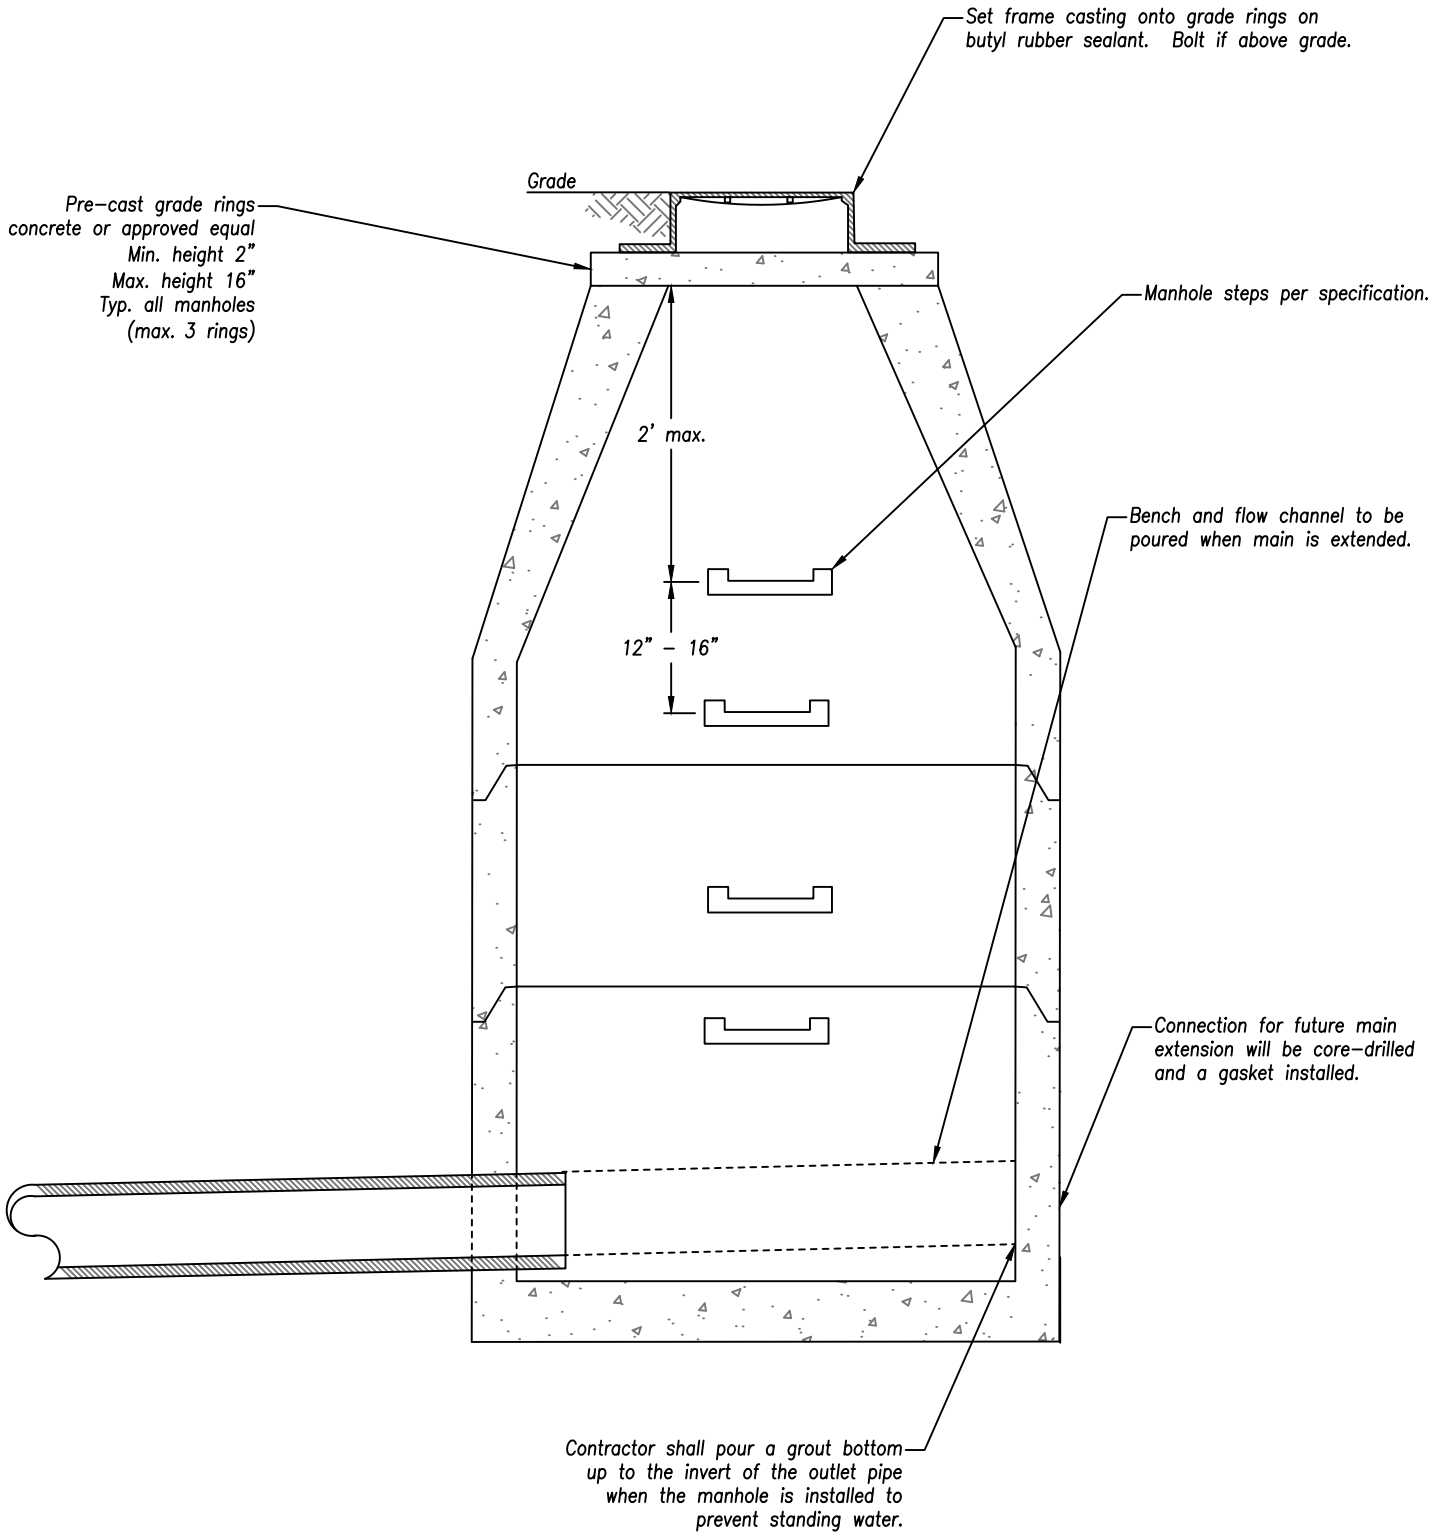
DATE: 05/15/2020	SCALE: NONE	FILE: 2020-032.DWG